EG&G Idaho KB Laboratory
CB9-132109 Attachment A

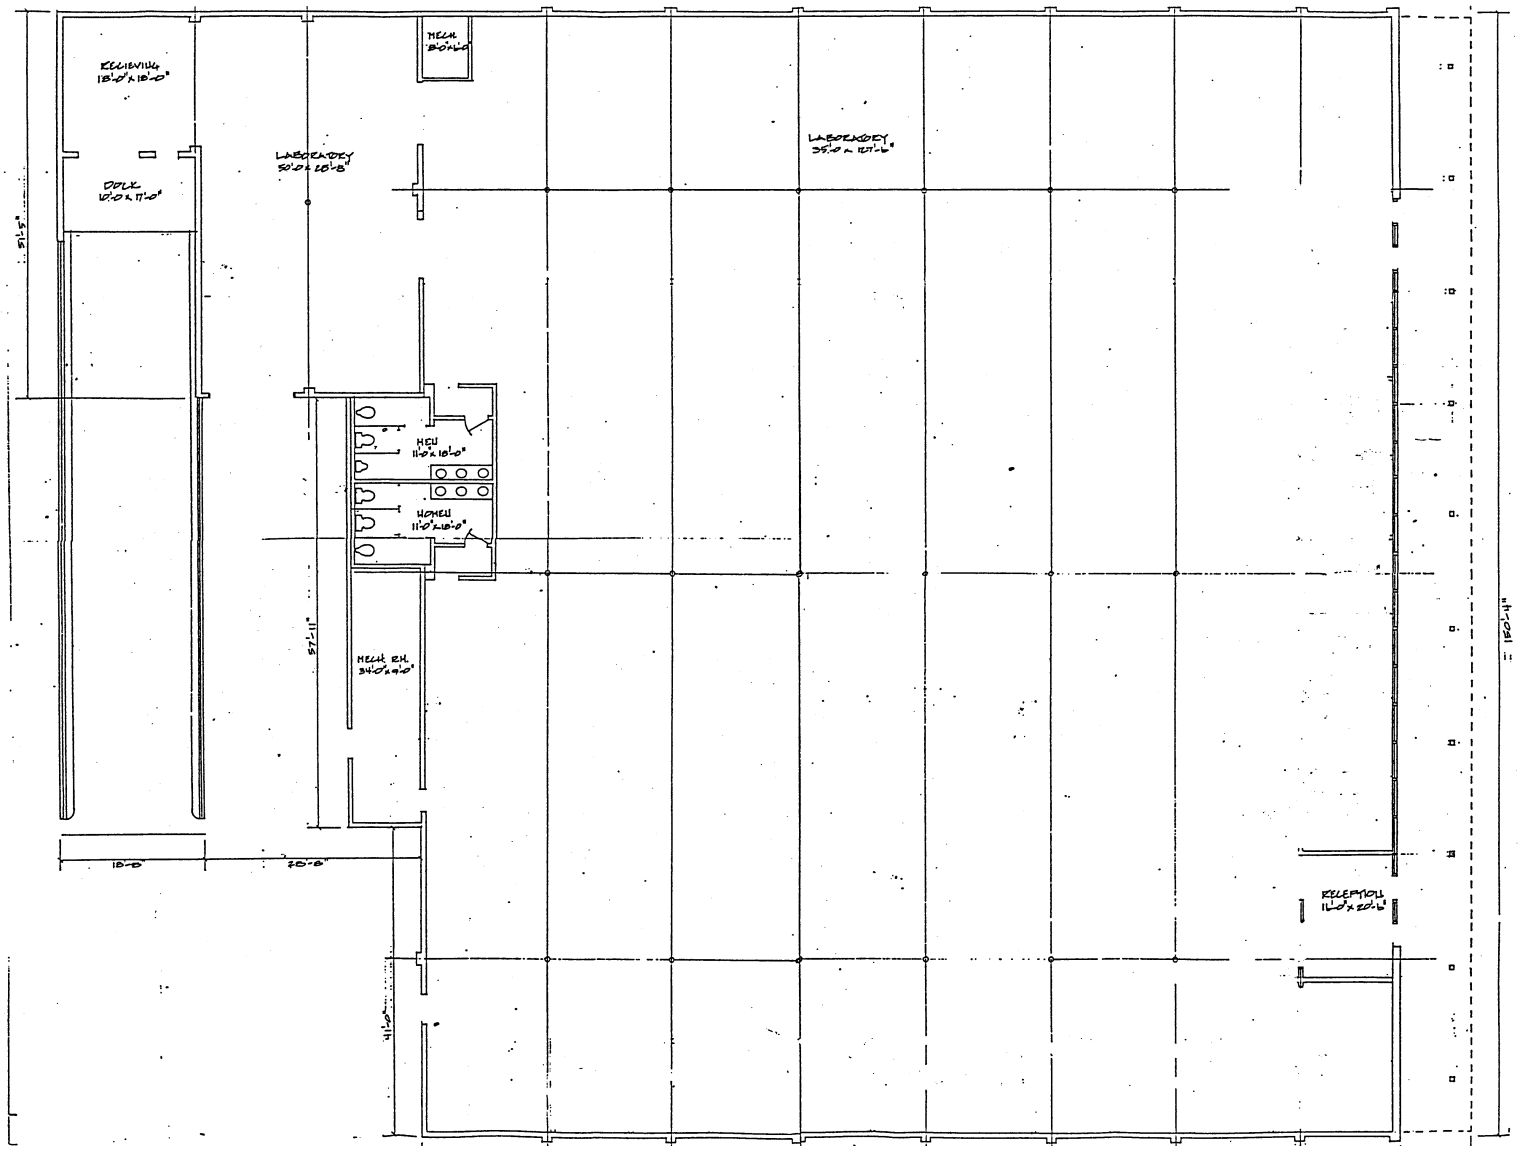

EG&G Idaho KB Laboratory
C89-132109 Attachment A

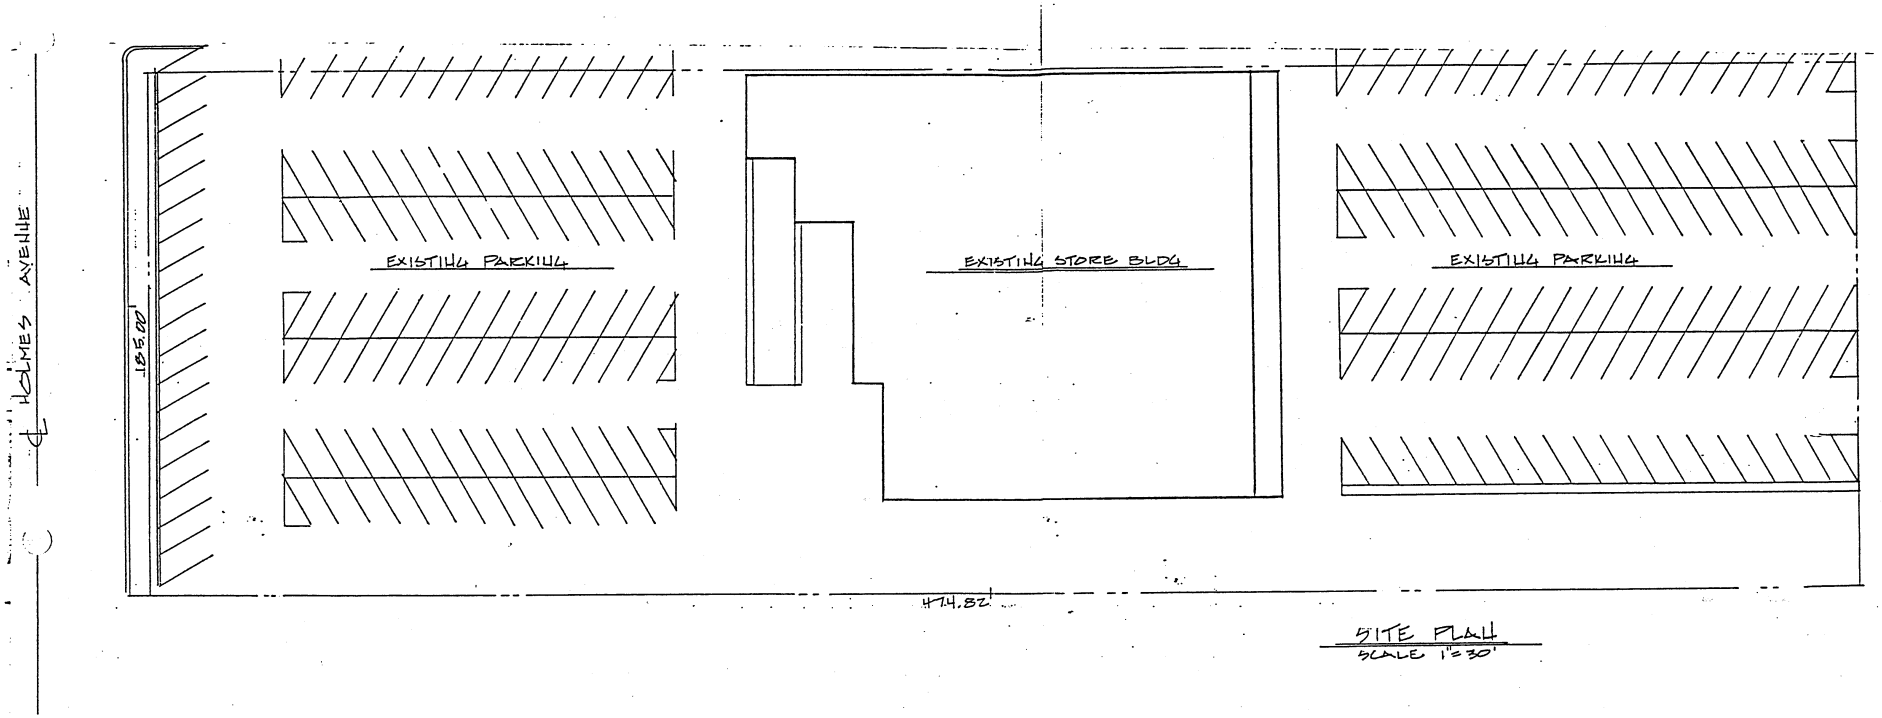
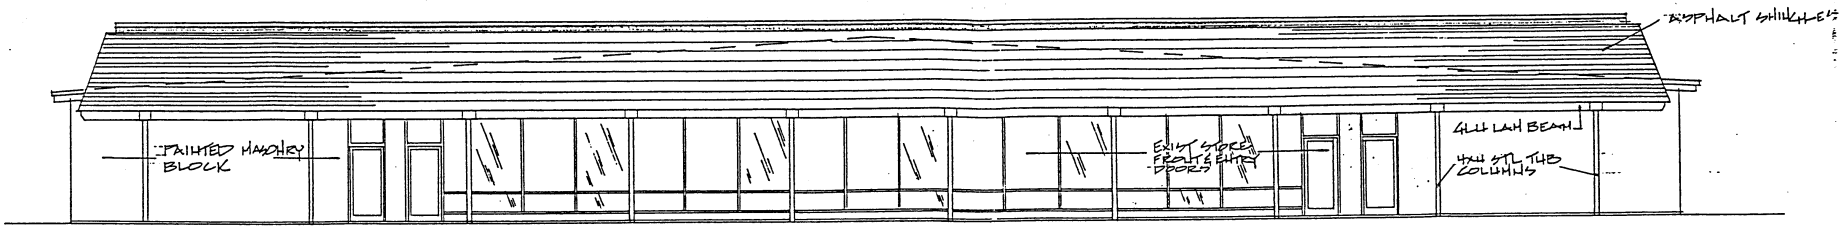
SITE PLAN
SCALE 1"=30'