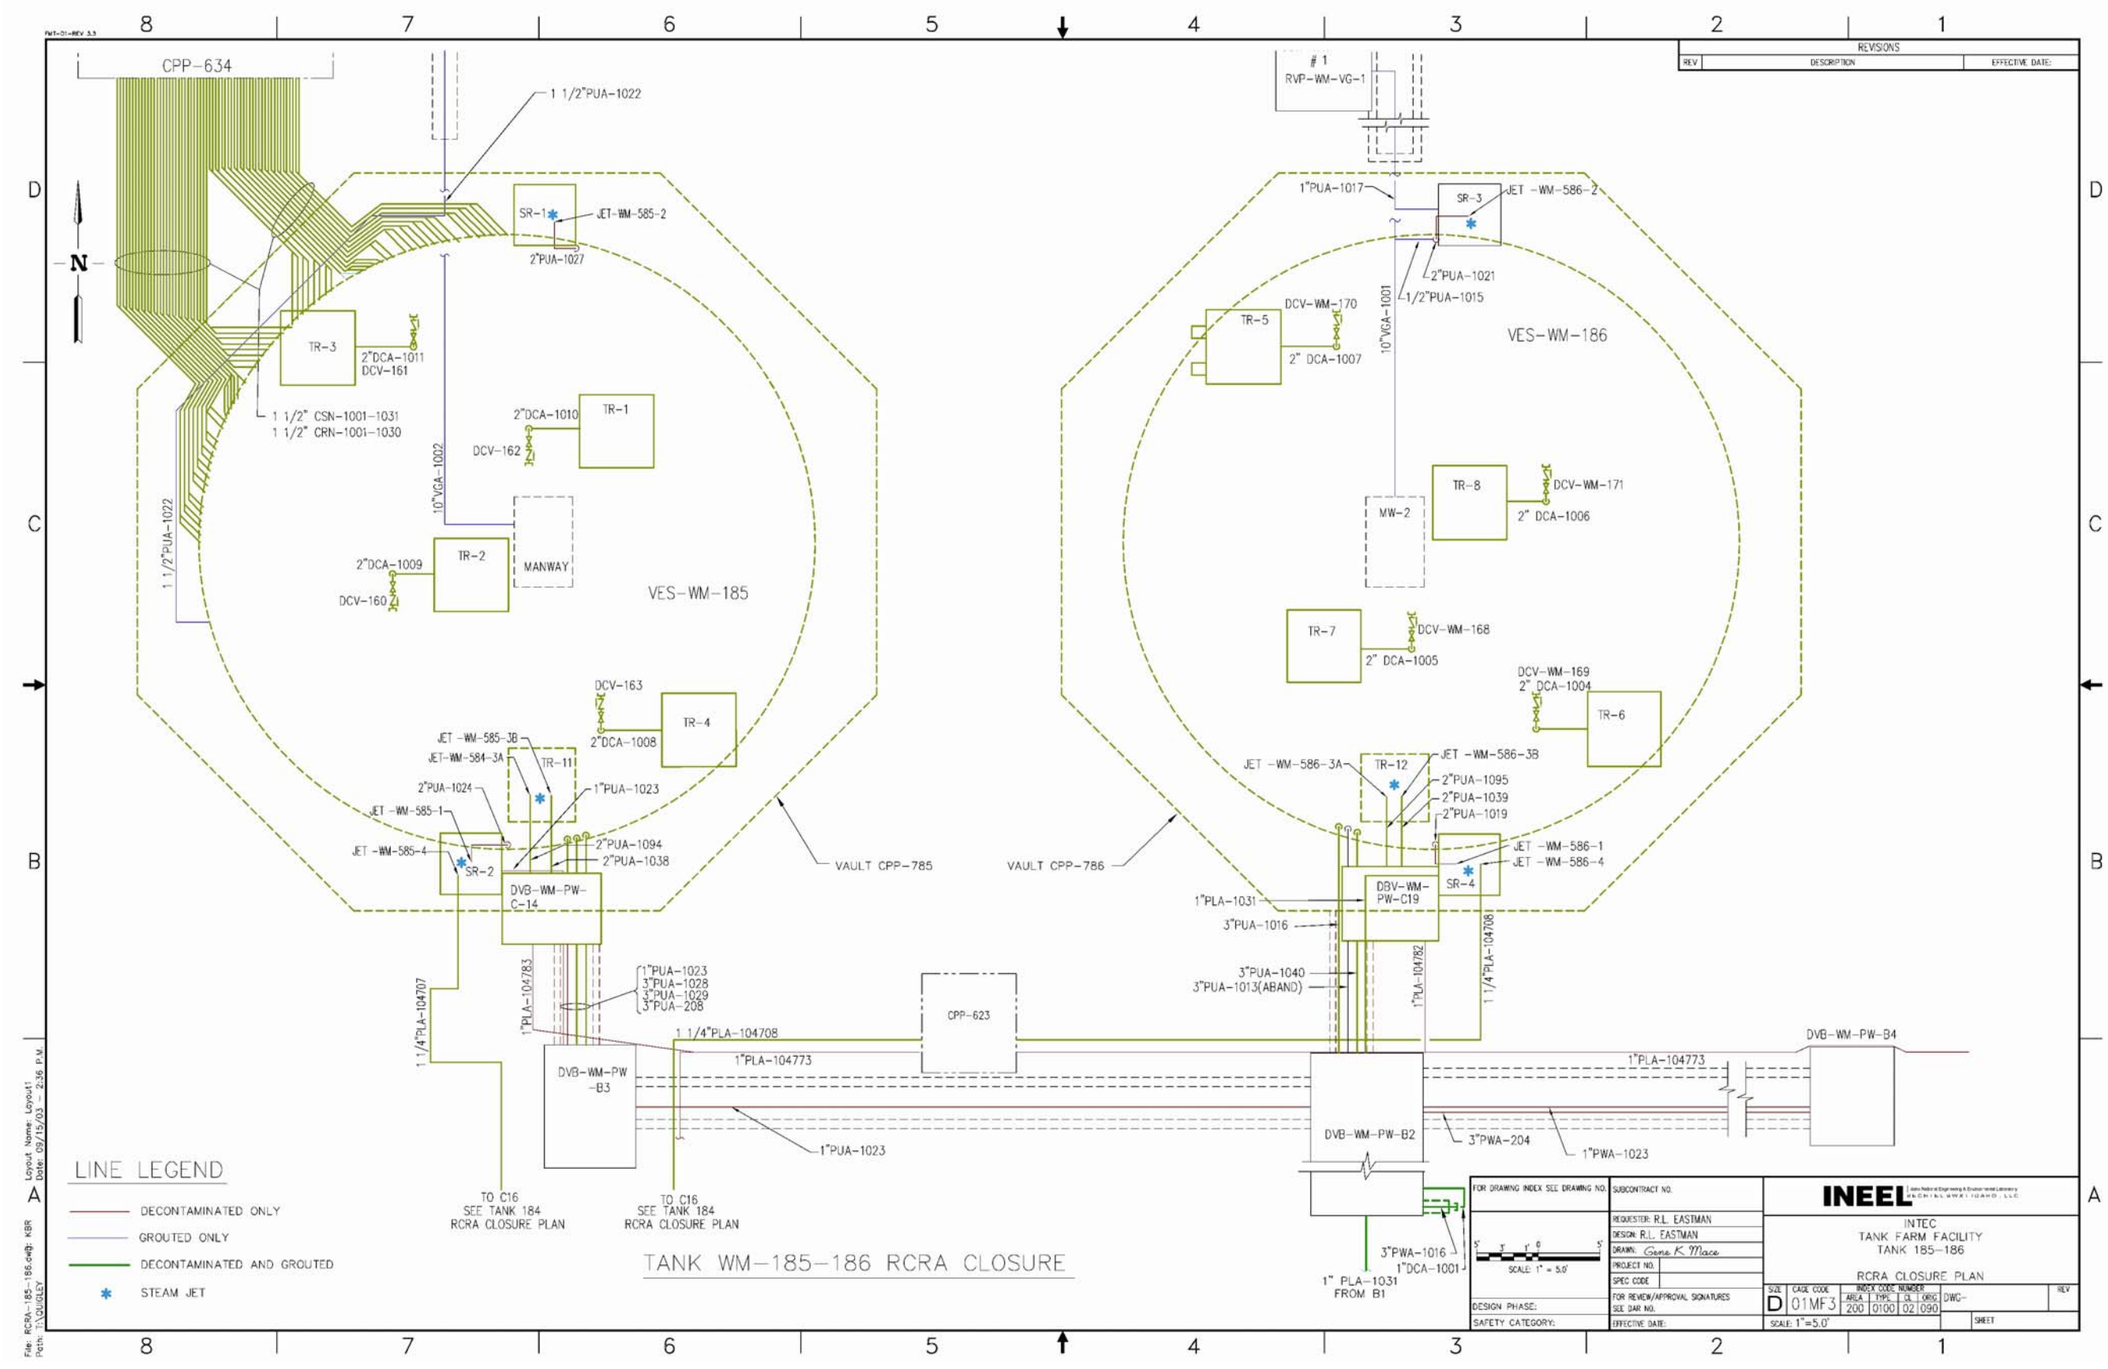

Figure 9. Tank WM-185 and WM-186 systems to be decontaminated during closure.